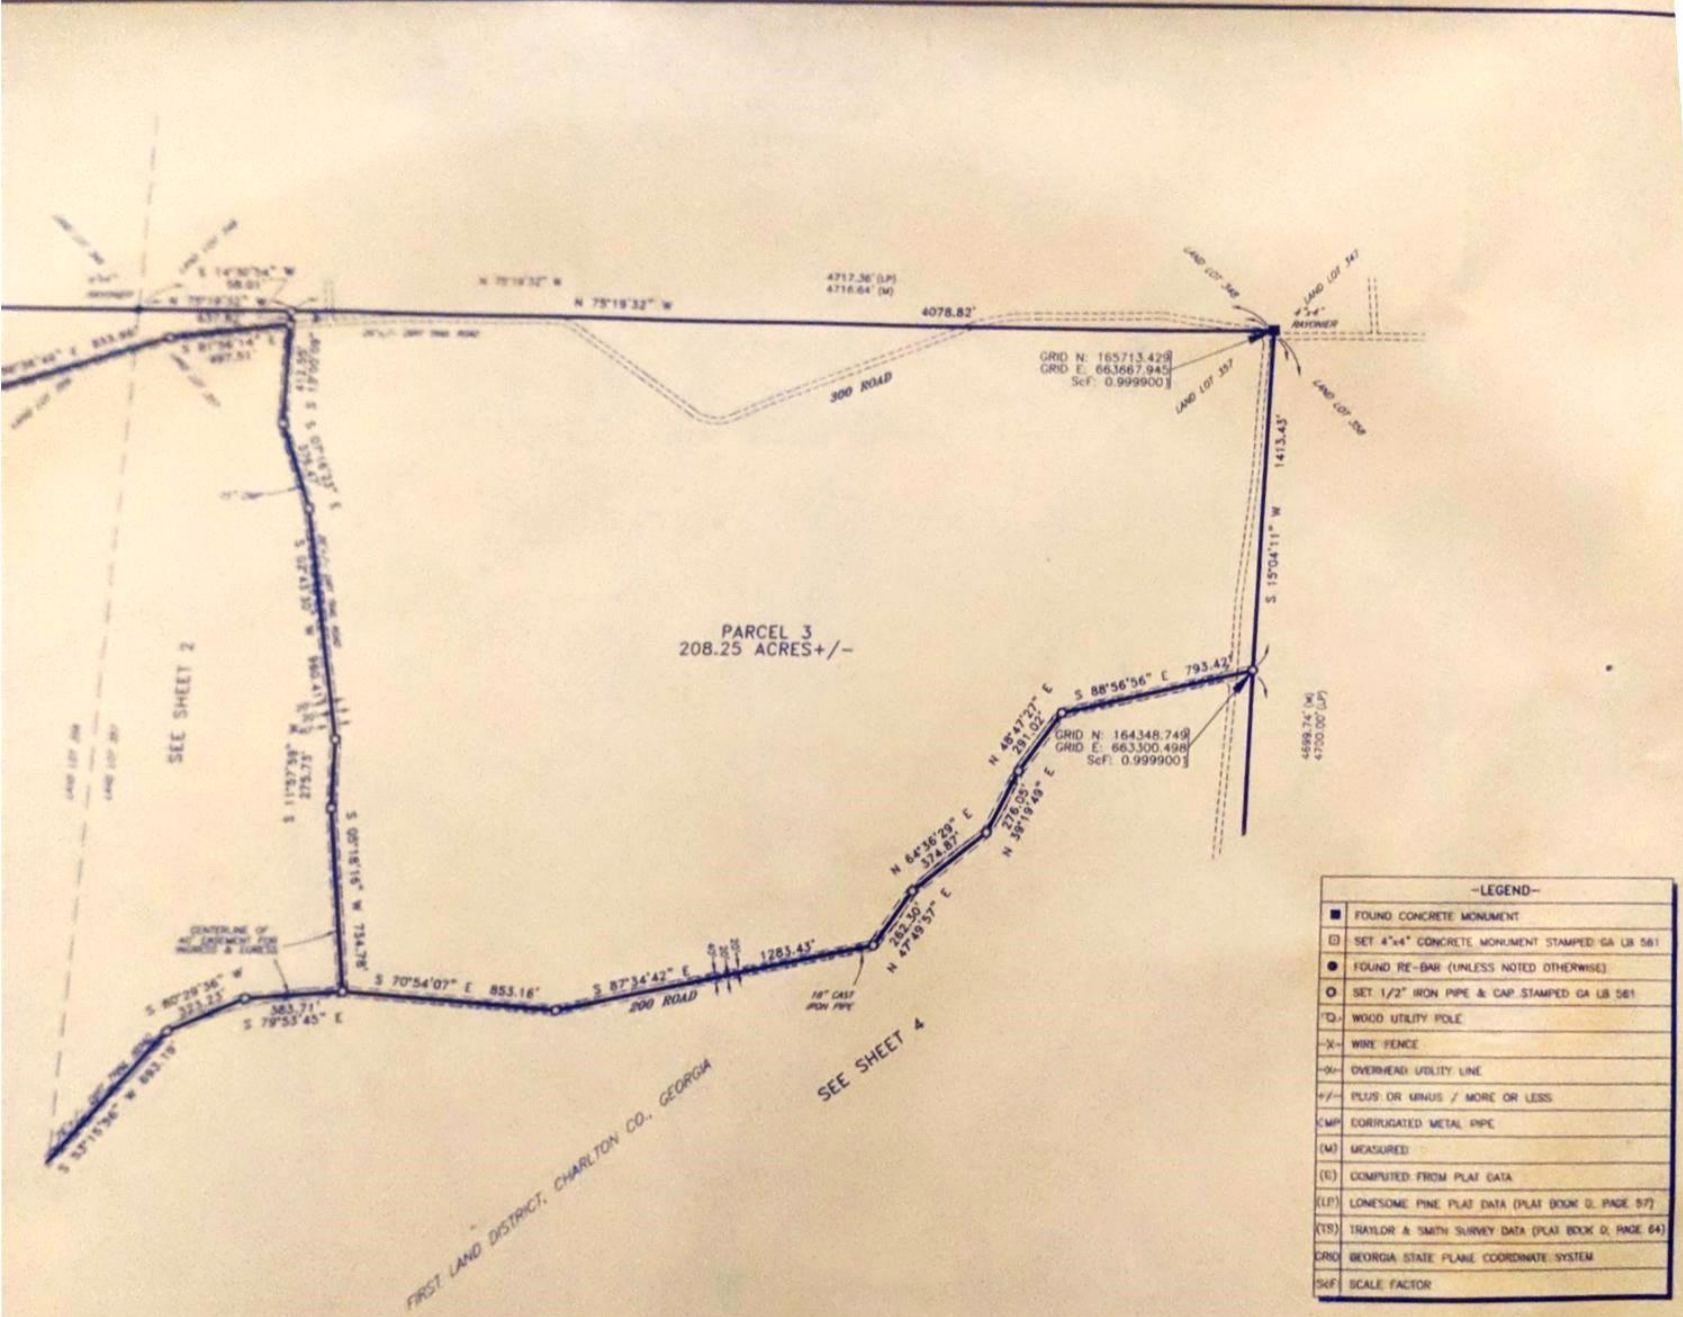

-LEGEND-	
■	FOUND CONCRETE MONUMENT
⊡	SET 4"x4" CONCRETE MONUMENT STAMPED GA LB 581
●	FOUND RE-BAR (UNLESS NOTED OTHERWISE)
○	SET 1/2" IRON PIPE & CAP STAMPED GA LB 581
"O-"	WOOD UTILITY POLE
-X-	WIRE FENCE
-o/-	OVERHEAD UTILITY LINE
+/-	PLUS OR MINUS / MORE OR LESS
CMP	CORRUGATED METAL PIPE
(M)	MEASURED
(C)	COMPUTED FROM PLAT DATA
(LP)	LONESOME PINE PLAT DATA (PLAT BOOK D, PAGE 97)
(TS)	TRAYLOR & SMITH SURVEY DATA (PLAT BOOK D, PAGE 64)
GRID	GEORGIA STATE PLANE COORDINATE SYSTEM
SclF	SCALE FACTOR

L.D. BRADLEY
LAND SURVEYORS
5773 NORMANDY BOULEVARD,
JACKSONVILLE, FLORIDA 32205

THIS MAP IS NOT VALID WITHOUT SHEETS 1 THROUGH 5